NAME OF WORK: IMPROVEMENTS TO DRAINS AND CONSTRUCTION OF CULVERTS AT SARAIPALYA GOVT SCHOOL SURROUNDING AREA IN WARD NO 07, THANISANDRA

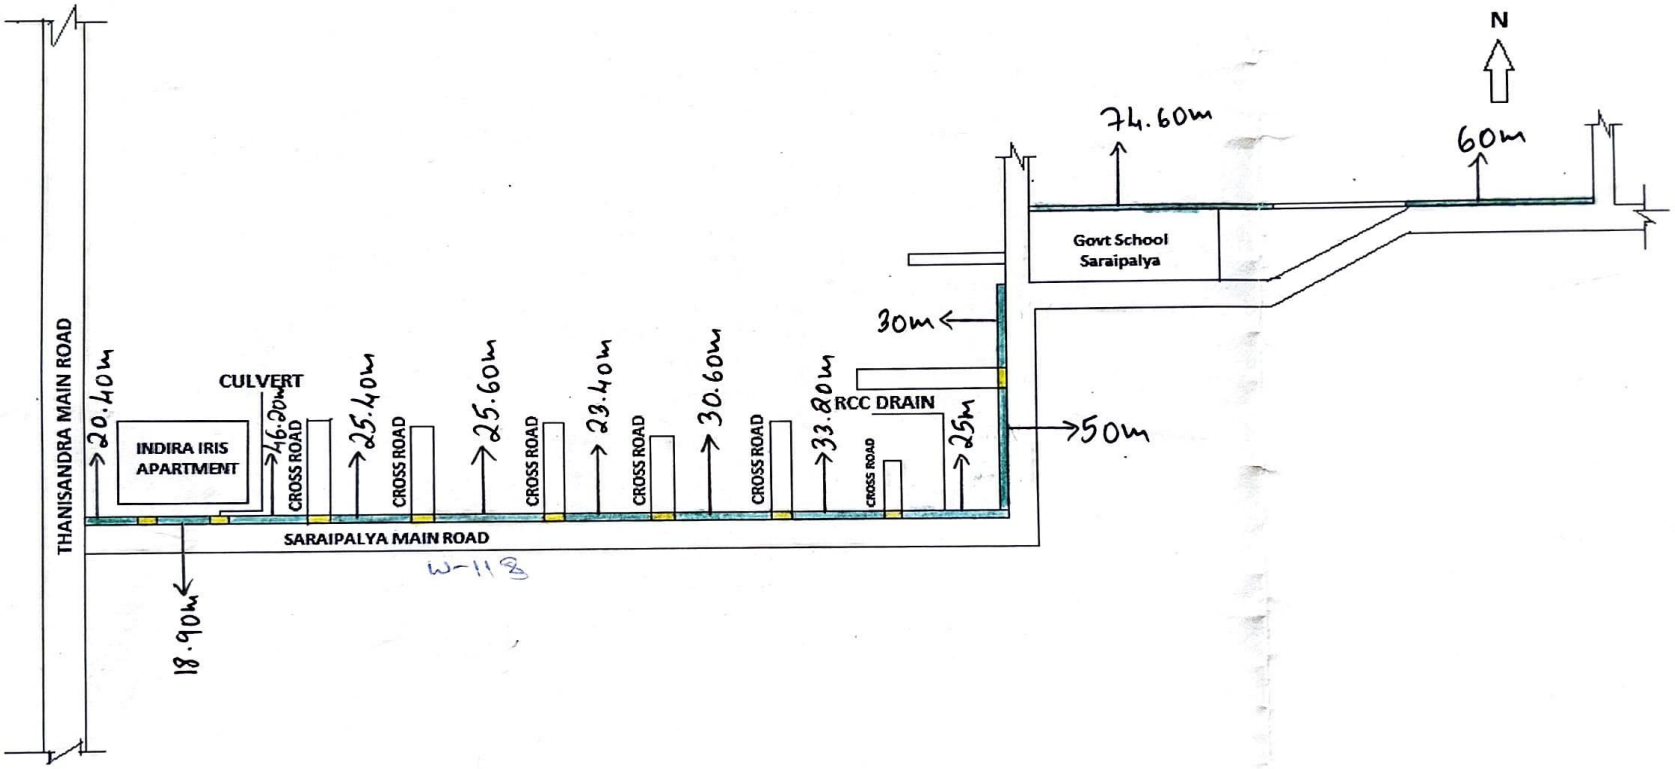

Assistant Engineer

Assistant Executive Engineer
Byatarayanpura Sub Division